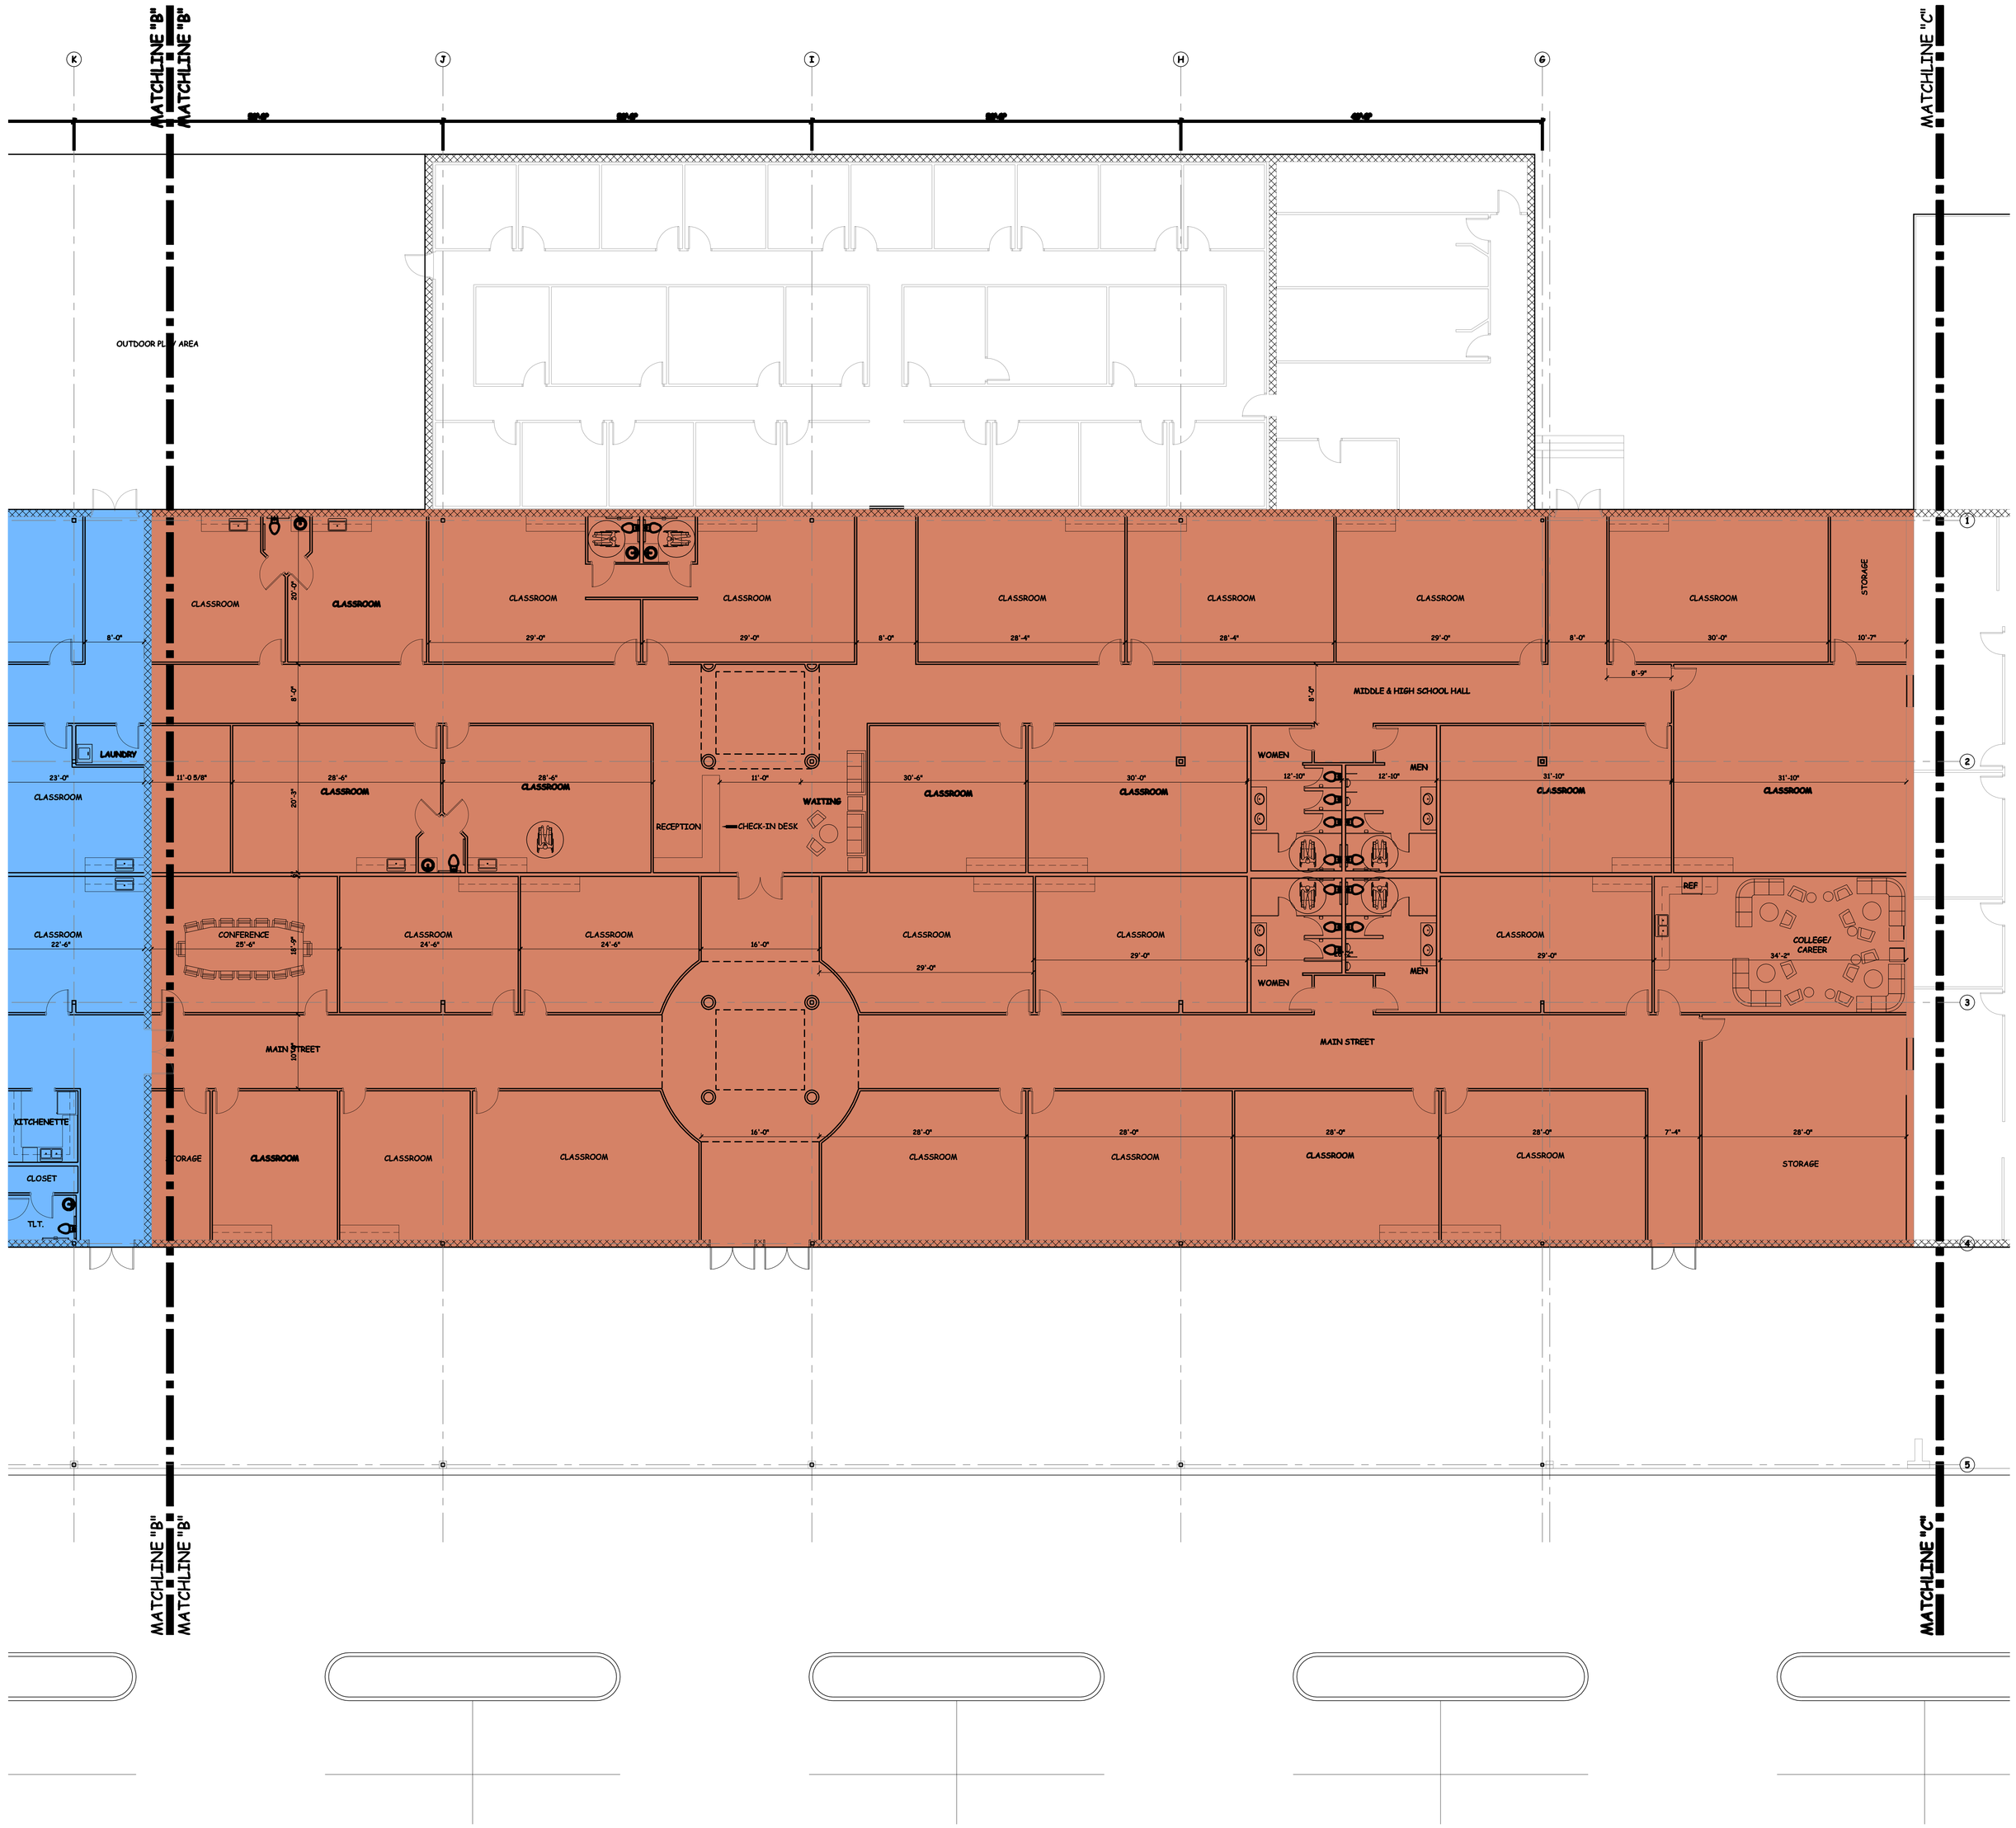

PARTIAL FLOOR PLAN - AREA "B" -- PHASE II

SCALE: 1/8" = 1'-0"

PHASE II - 23,884 sf TOTAL

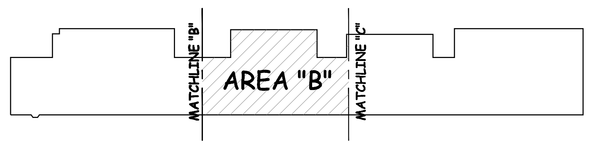

KEY PLAN

SCALE: N.T.S.

MBI
259 N. WEISGARBER RD.
KNOXVILLE, TENNESSEE
37919
PHONE: 865 584 0999
FAX: 865 584 5213
www.michaelbradyinc.com
michael brady inc.
architecture.engineering.interiors.

THE DESIGN PROFESSIONAL DENIES ANY AND ALL RESPONSIBILITY AND LIABILITY FOR PROBLEMS WHICH ARISE FROM FAILURE TO FOLLOW THESE PLANS, SPECIFICATIONS AND THE DESIGN INTENT THEY CONVEY, OR PROBLEMS WHICH ARISE FROM OTHERS' FAILURE TO OBTAIN AND/OR FOLLOW THE DESIGN PROFESSIONAL'S GUIDANCE WITH RESPECT TO ANY ERRORS, OMISSIONS, INCONSISTENCIES, AMBIGUITIES OR CONFLICTS WHICH ARE ALLEGED.

COPYRIGHT © MICHAEL BRADY INC., 2008

NOT FOR CONSTRUCTION

A RENOVATION FOR:

BEECH PARK BAPTIST CHURCH

EAST TRI-COUNTY BOULEVARD OLIVER SPRINGS, TN 37840

THIS DRAWING HAS BEEN ISSUED:

- [x] FOR REVIEW ONLY
- [ ] FOR PERMITTING ONLY
- [ ] SCHEMATIC DESIGN
- [x] DESIGN DEVELOPMENT
- [ ] CONSTRUCTION DOCUMENTS

Drawing Title:

PARTIAL FLOOR PLAN
PHASE II

Date: 7-23-08

Designed By: K.W.R.
Drawn By: LAV
Reviewed By: R.M.R.

Comm. No. 05238

Revisions:

Sheet: of

Sheet No. A1.2